Kenai Home Port - The Bluffs:

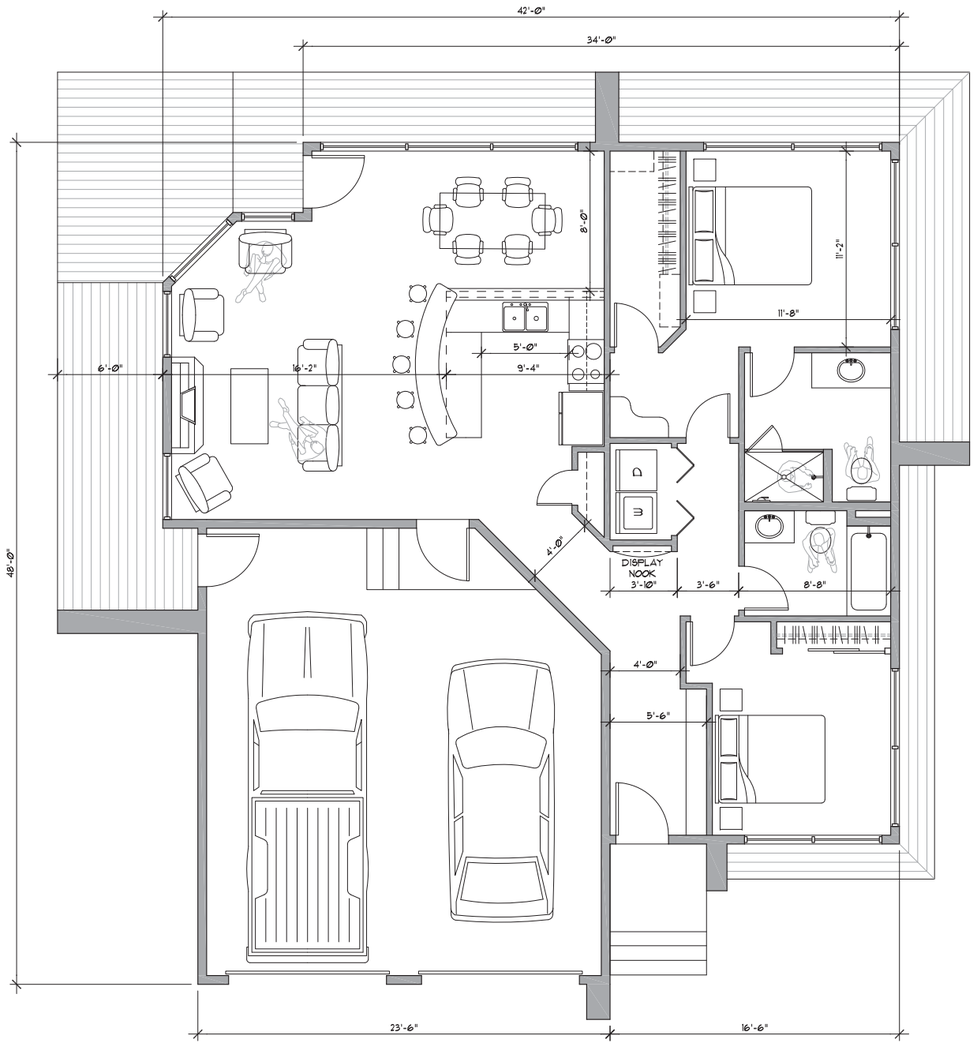

1st Floor

Floor Plan

Scale: 1/8" = 1'-0" (11x17) / 1/4" = 1'-0" (22x34)

Date: November 2nd, 2021

Kenai Home Port - The Bluffs:

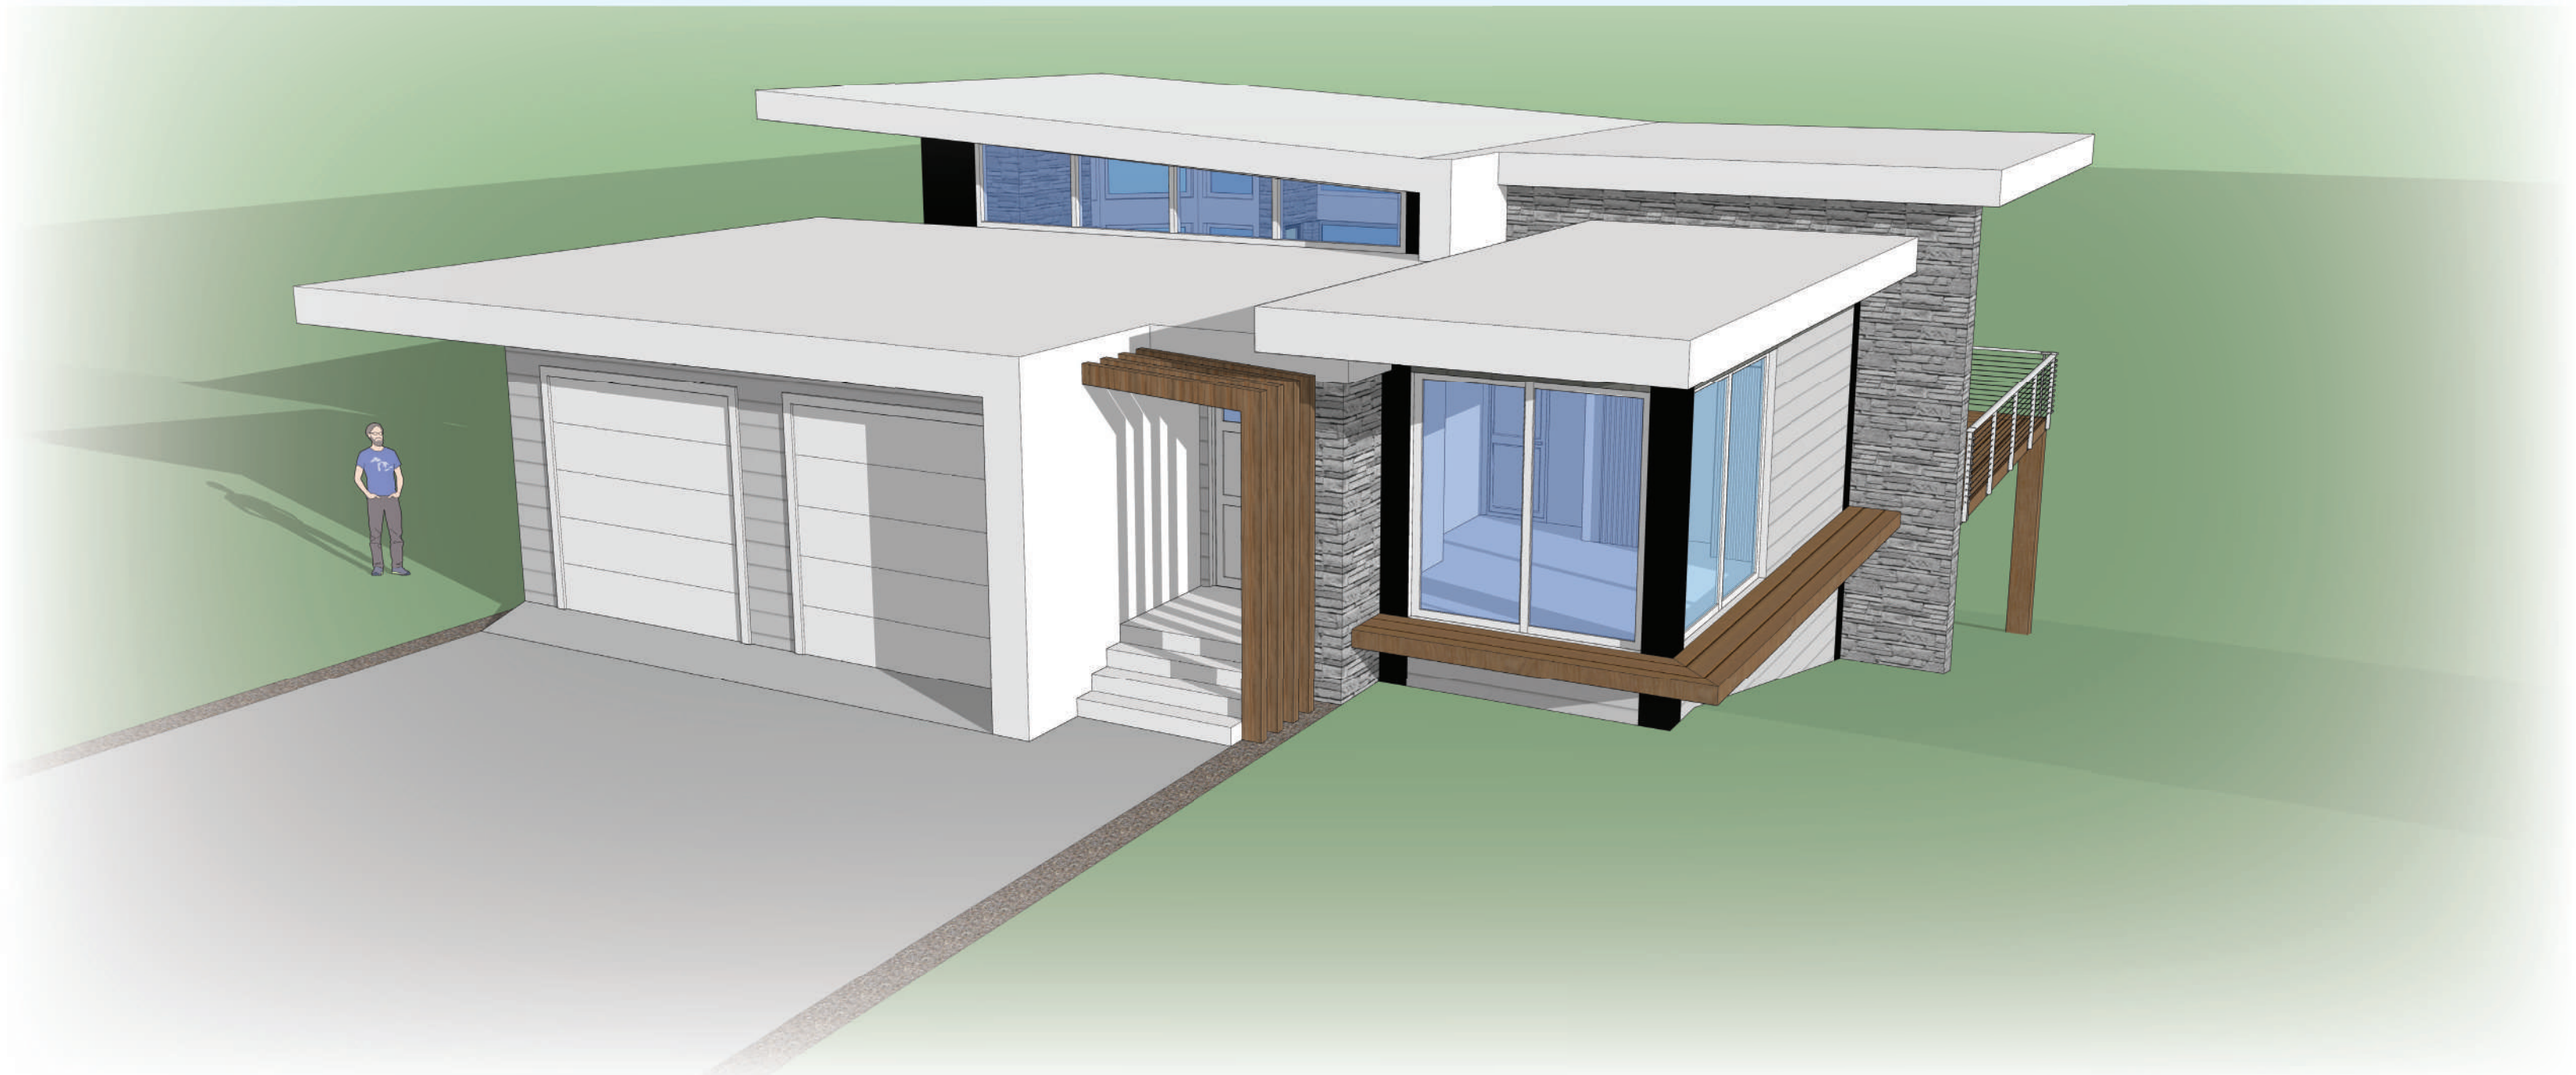

Exterior Perspective

Scale: N.T.S.

Date: November 2nd, 2021

Kenai Home Port - The Bluffs:

Exterior Perspective

Scale: N.T.S.

Date: November 2nd, 2021

Kenai Home Port - The Bluffs:

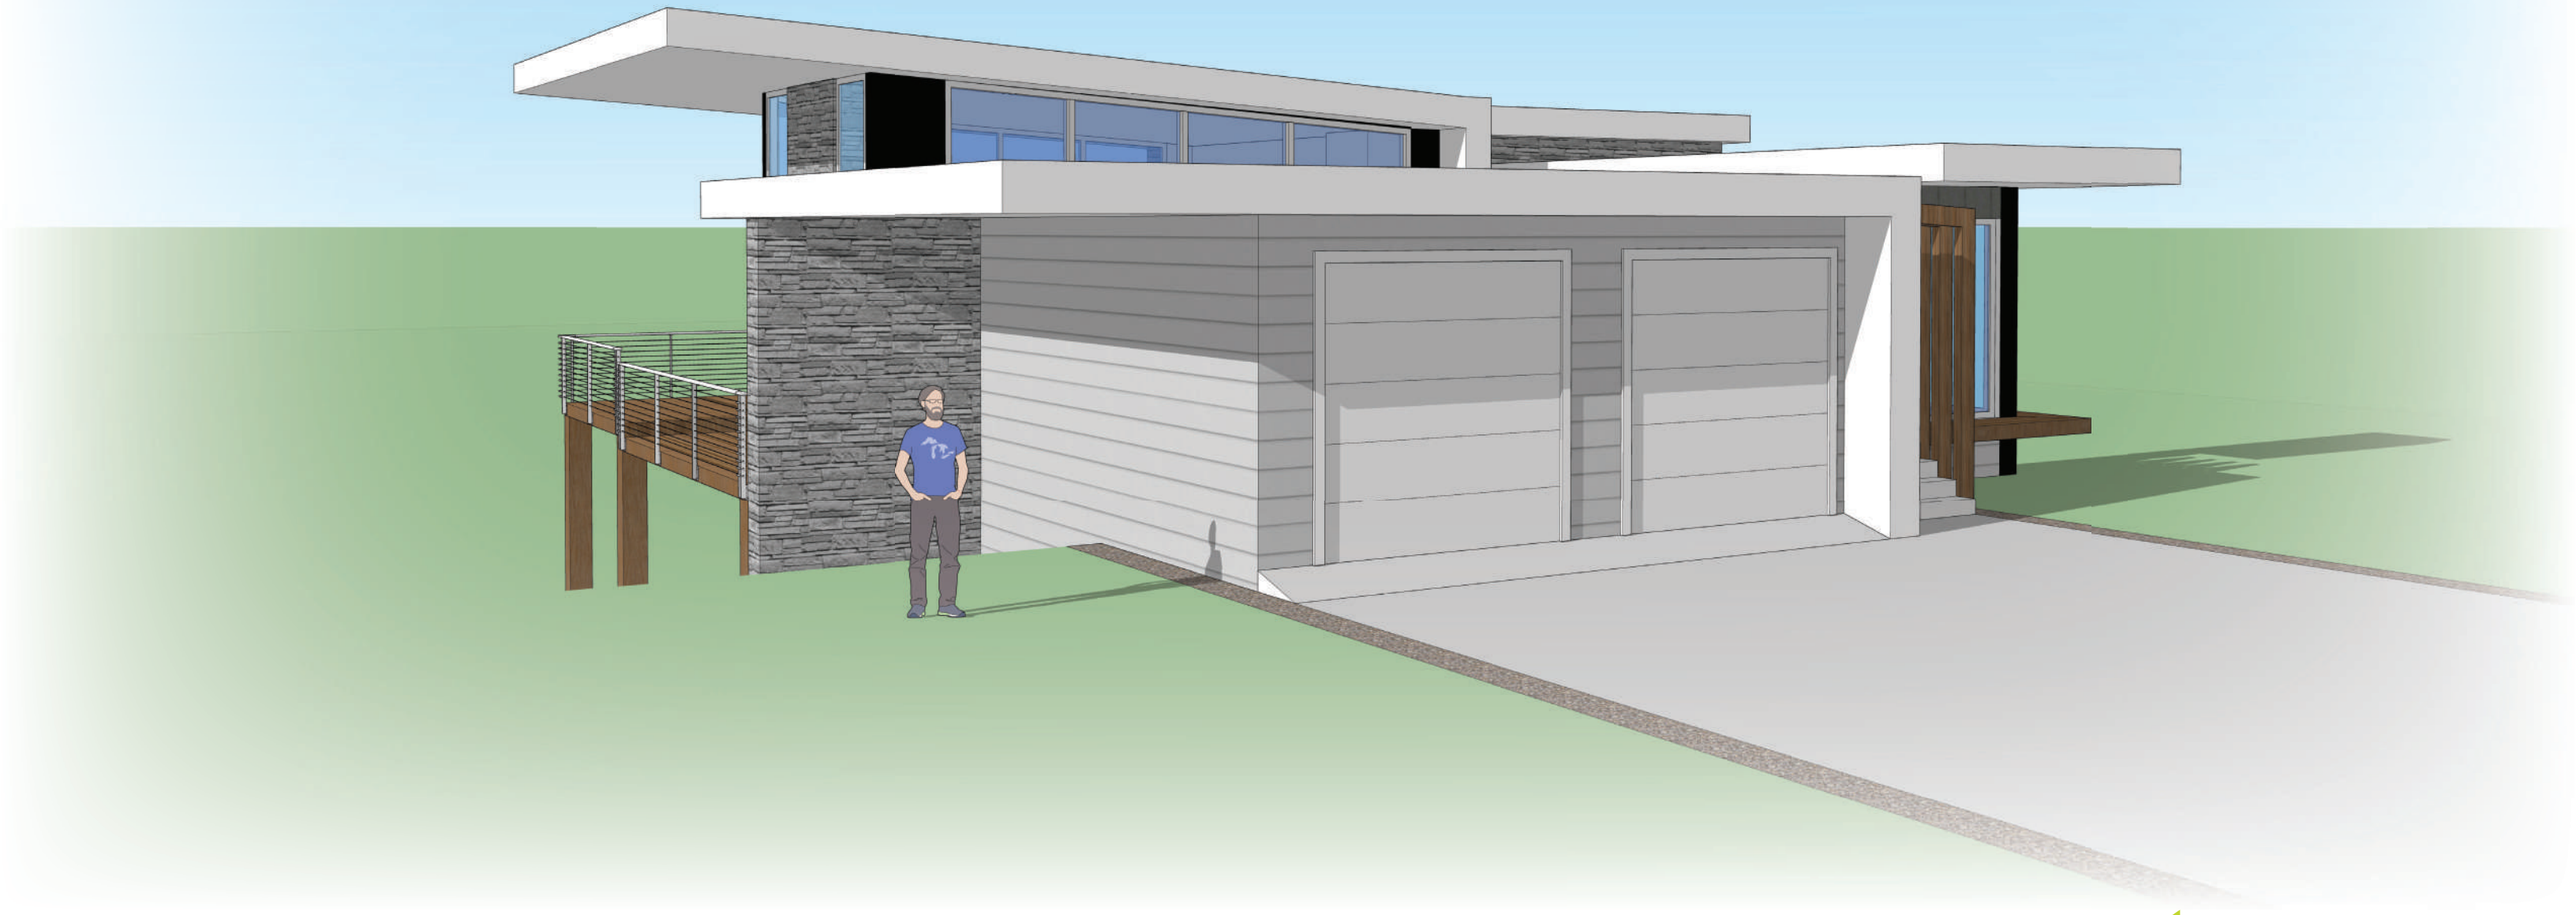

Exterior Perspective

Scale: N.T.S.

Date: November 2nd, 2021

Kenai Home Port - The Bluffs:

Exterior Perspective

Scale: N.T.S.

Date: November 2nd, 2021

Kenai Home Port - The Bluffs:

Exterior Perspective

Scale: N.T.S.

Date: November 2nd, 2021

Kenai Home Port - The Bluffs:

Exterior Perspective

Scale: N.T.S.

Date: November 2nd, 2021